TENDER PURPOSE ONLY

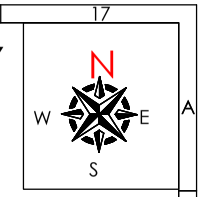

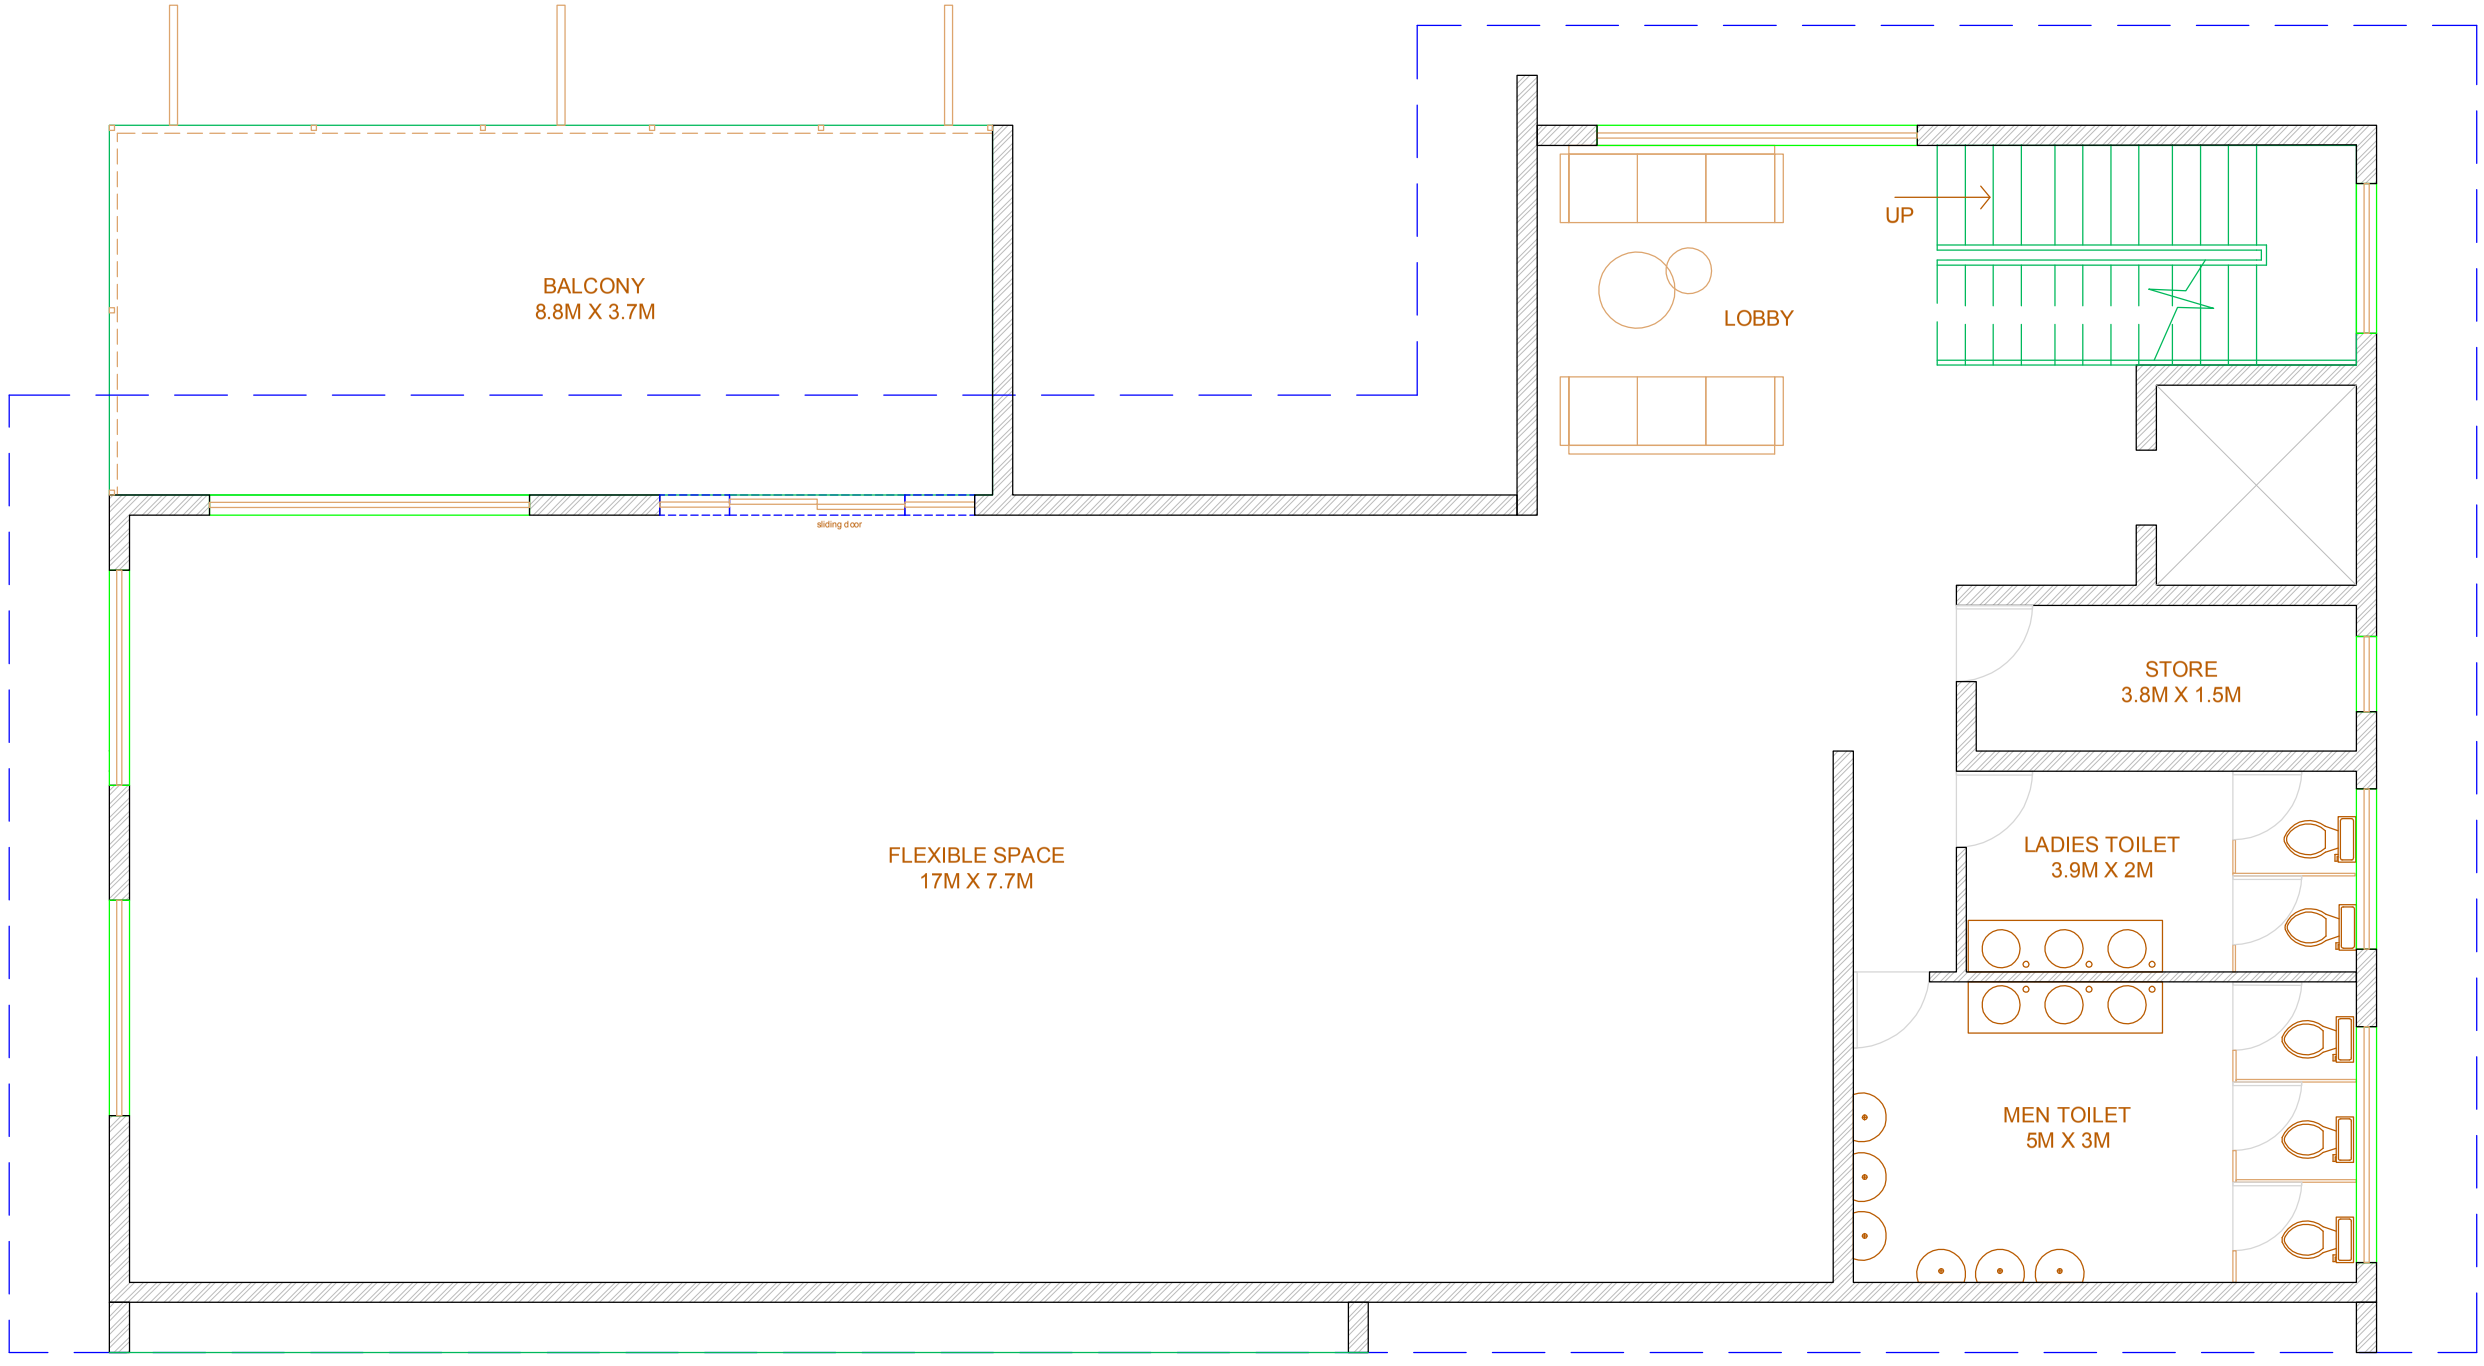

CLIENT	BANGALORE DEVELOPMENT AUTHORITY
NAME OF WORK	RESTORATION AND REJUVENATION TO BENGALURU HASI KARAGA TEMPLE, KALYANI AND CONSTRUCTION OF CONVENTIONS CENTER BESIDE KANTEERAVA STADIUM.
DRWN / DSGN / CHKD / APPD	
TITLE:	TERRACE FLOOR
SCALE	NTS
DATE	01-08-2022
DRG NO.	AR-HKB- TF-01
Rev. / Sheet / Size	R0 / SHEET-01 / A3
CONSULTANT:	ALCON CONSULTING ENGINEERS(INDIA)PVT.LTD No. 35, 1st FLOOR, 4TH MAIN, 4TH STAGE, NEXT TO TRINITY MOTORS, INDUSTRIAL TOWN, BASAVESHWARANAGAR, BENGALURU-560 079 PH :4247233, 42472200, FAX NO.91 (080)42472222 mail@alconsurvey.com